COUNTRY SPRINGS CONDOMINIUMS – PHASE 5

BEING A PART OF THE CONVERTABLE LAND OF PHASE 1, ALSO
BEING A PART OF THE N.W. 1/4 OF SECTION 18, T2N, R1E. S.L.B.&M.
BOUNTIFUL CITY, DAVIS COUNTY, UTAH

PREFIX
03-167
LAST #

N

SCALE:
1"= 60''

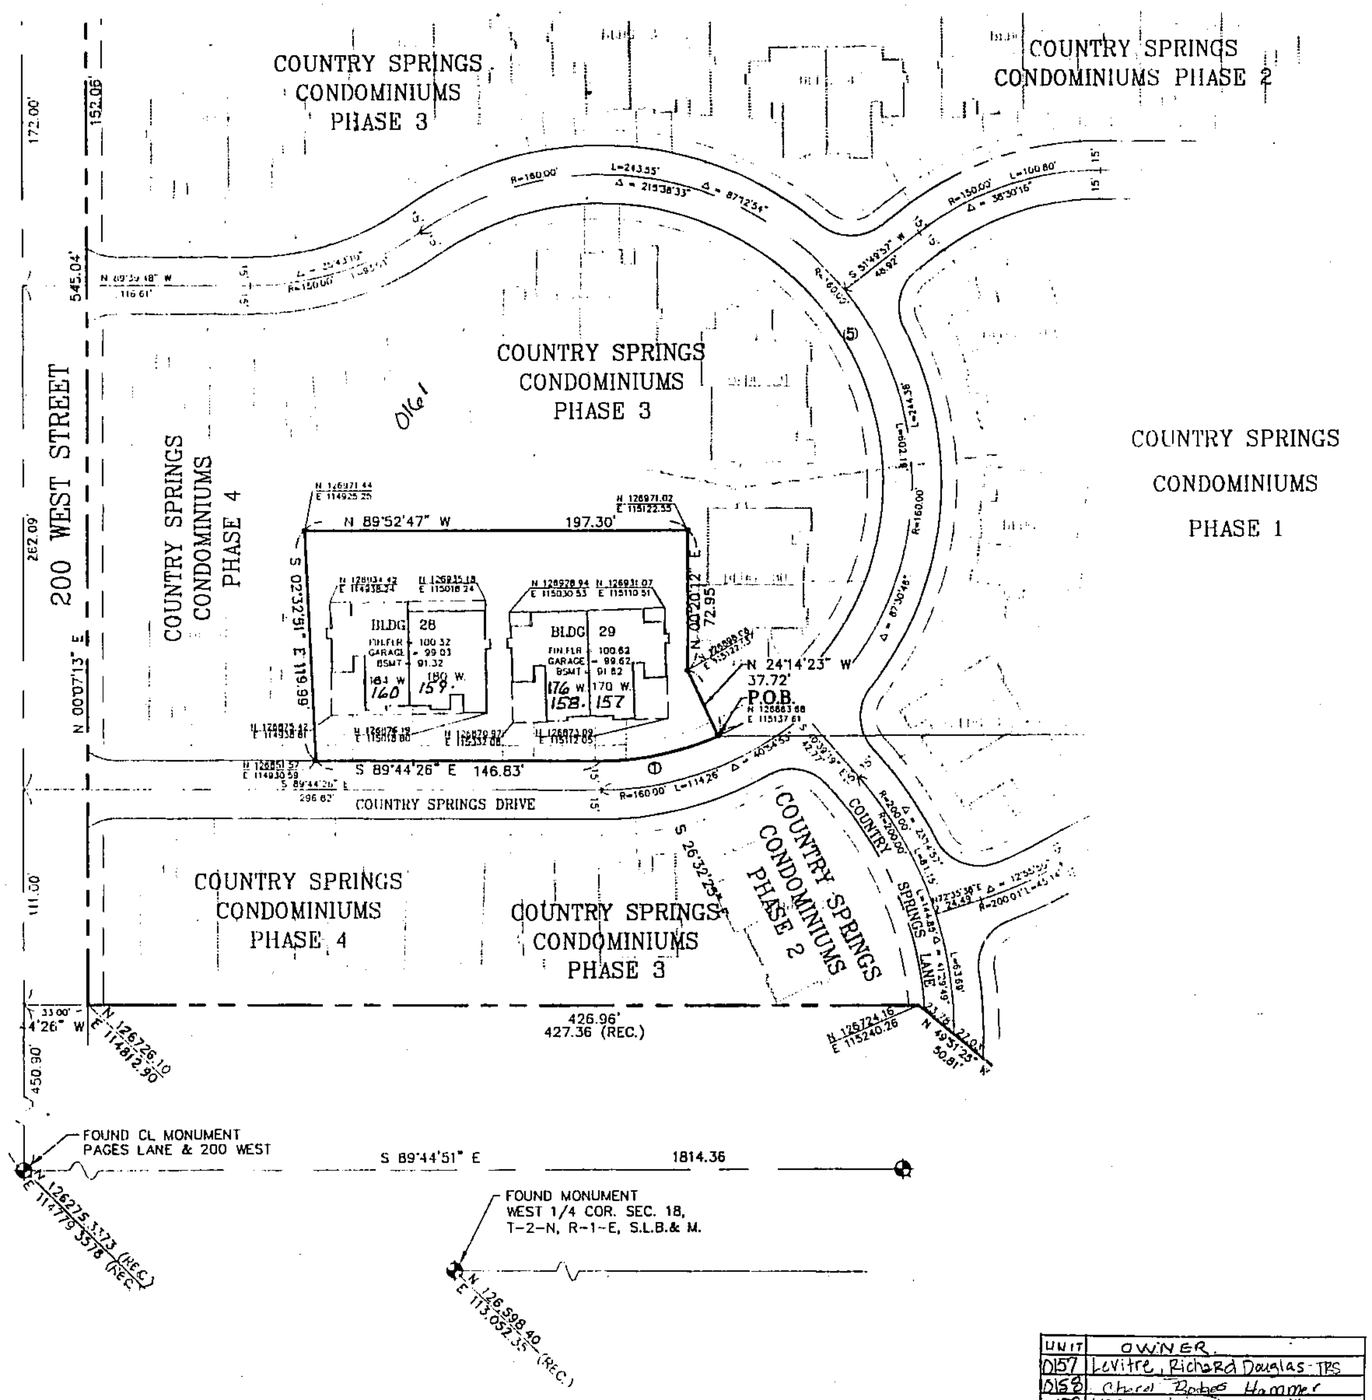

UNIT	OWNER
0157	Levitre, Richard Douglas - TRS
0158	Cheryl Bates Hammer
0159	Venice Joan Jacobs Williams Tr.
0160	Janette P. Trotter - TR

CURVE DATA

CURVE	RADIUS	LENGTH	TANGENT	CHORD	BEARING	DELTA
1	145.00'	62.00'	31.48'	61.53'	S 78°00'35" W	24°29'57"

Byrd & Associates L.L.C.
Engineers & Land Surveyors

A PART OF THE CONVERTABLE LAND PH. 1

SUBDIVISION: COUNTRY SPRINGS CONDOMINIUMS PH.5

UNITS: 157-160 & COMMON AREA

CITY: BOUNTIFUL

NW 1/4 SEC. 18 T.2N R.1E
SALT LAKE MERIDIAN
DAVIS COUNTY, UTAH

R 10*15*98

167

03