Park Shadows Condominiums Phase 4

Being a Part of the Northwest Quarter of Section 19, T.2N., R.1E., S.L.B. & M.
Also Being a Part of Block 9, North Mill Creek Plat, Bountiful Townsite Survey
Bountiful City, Davis County, Utah

PREFIX 03-196

LAST # 0008

N

SCALE: 1" = 20'

UNIT	BLDG	OWNER	PID
	7	Patrick Byrne TRS	0007
		Common Area	0008

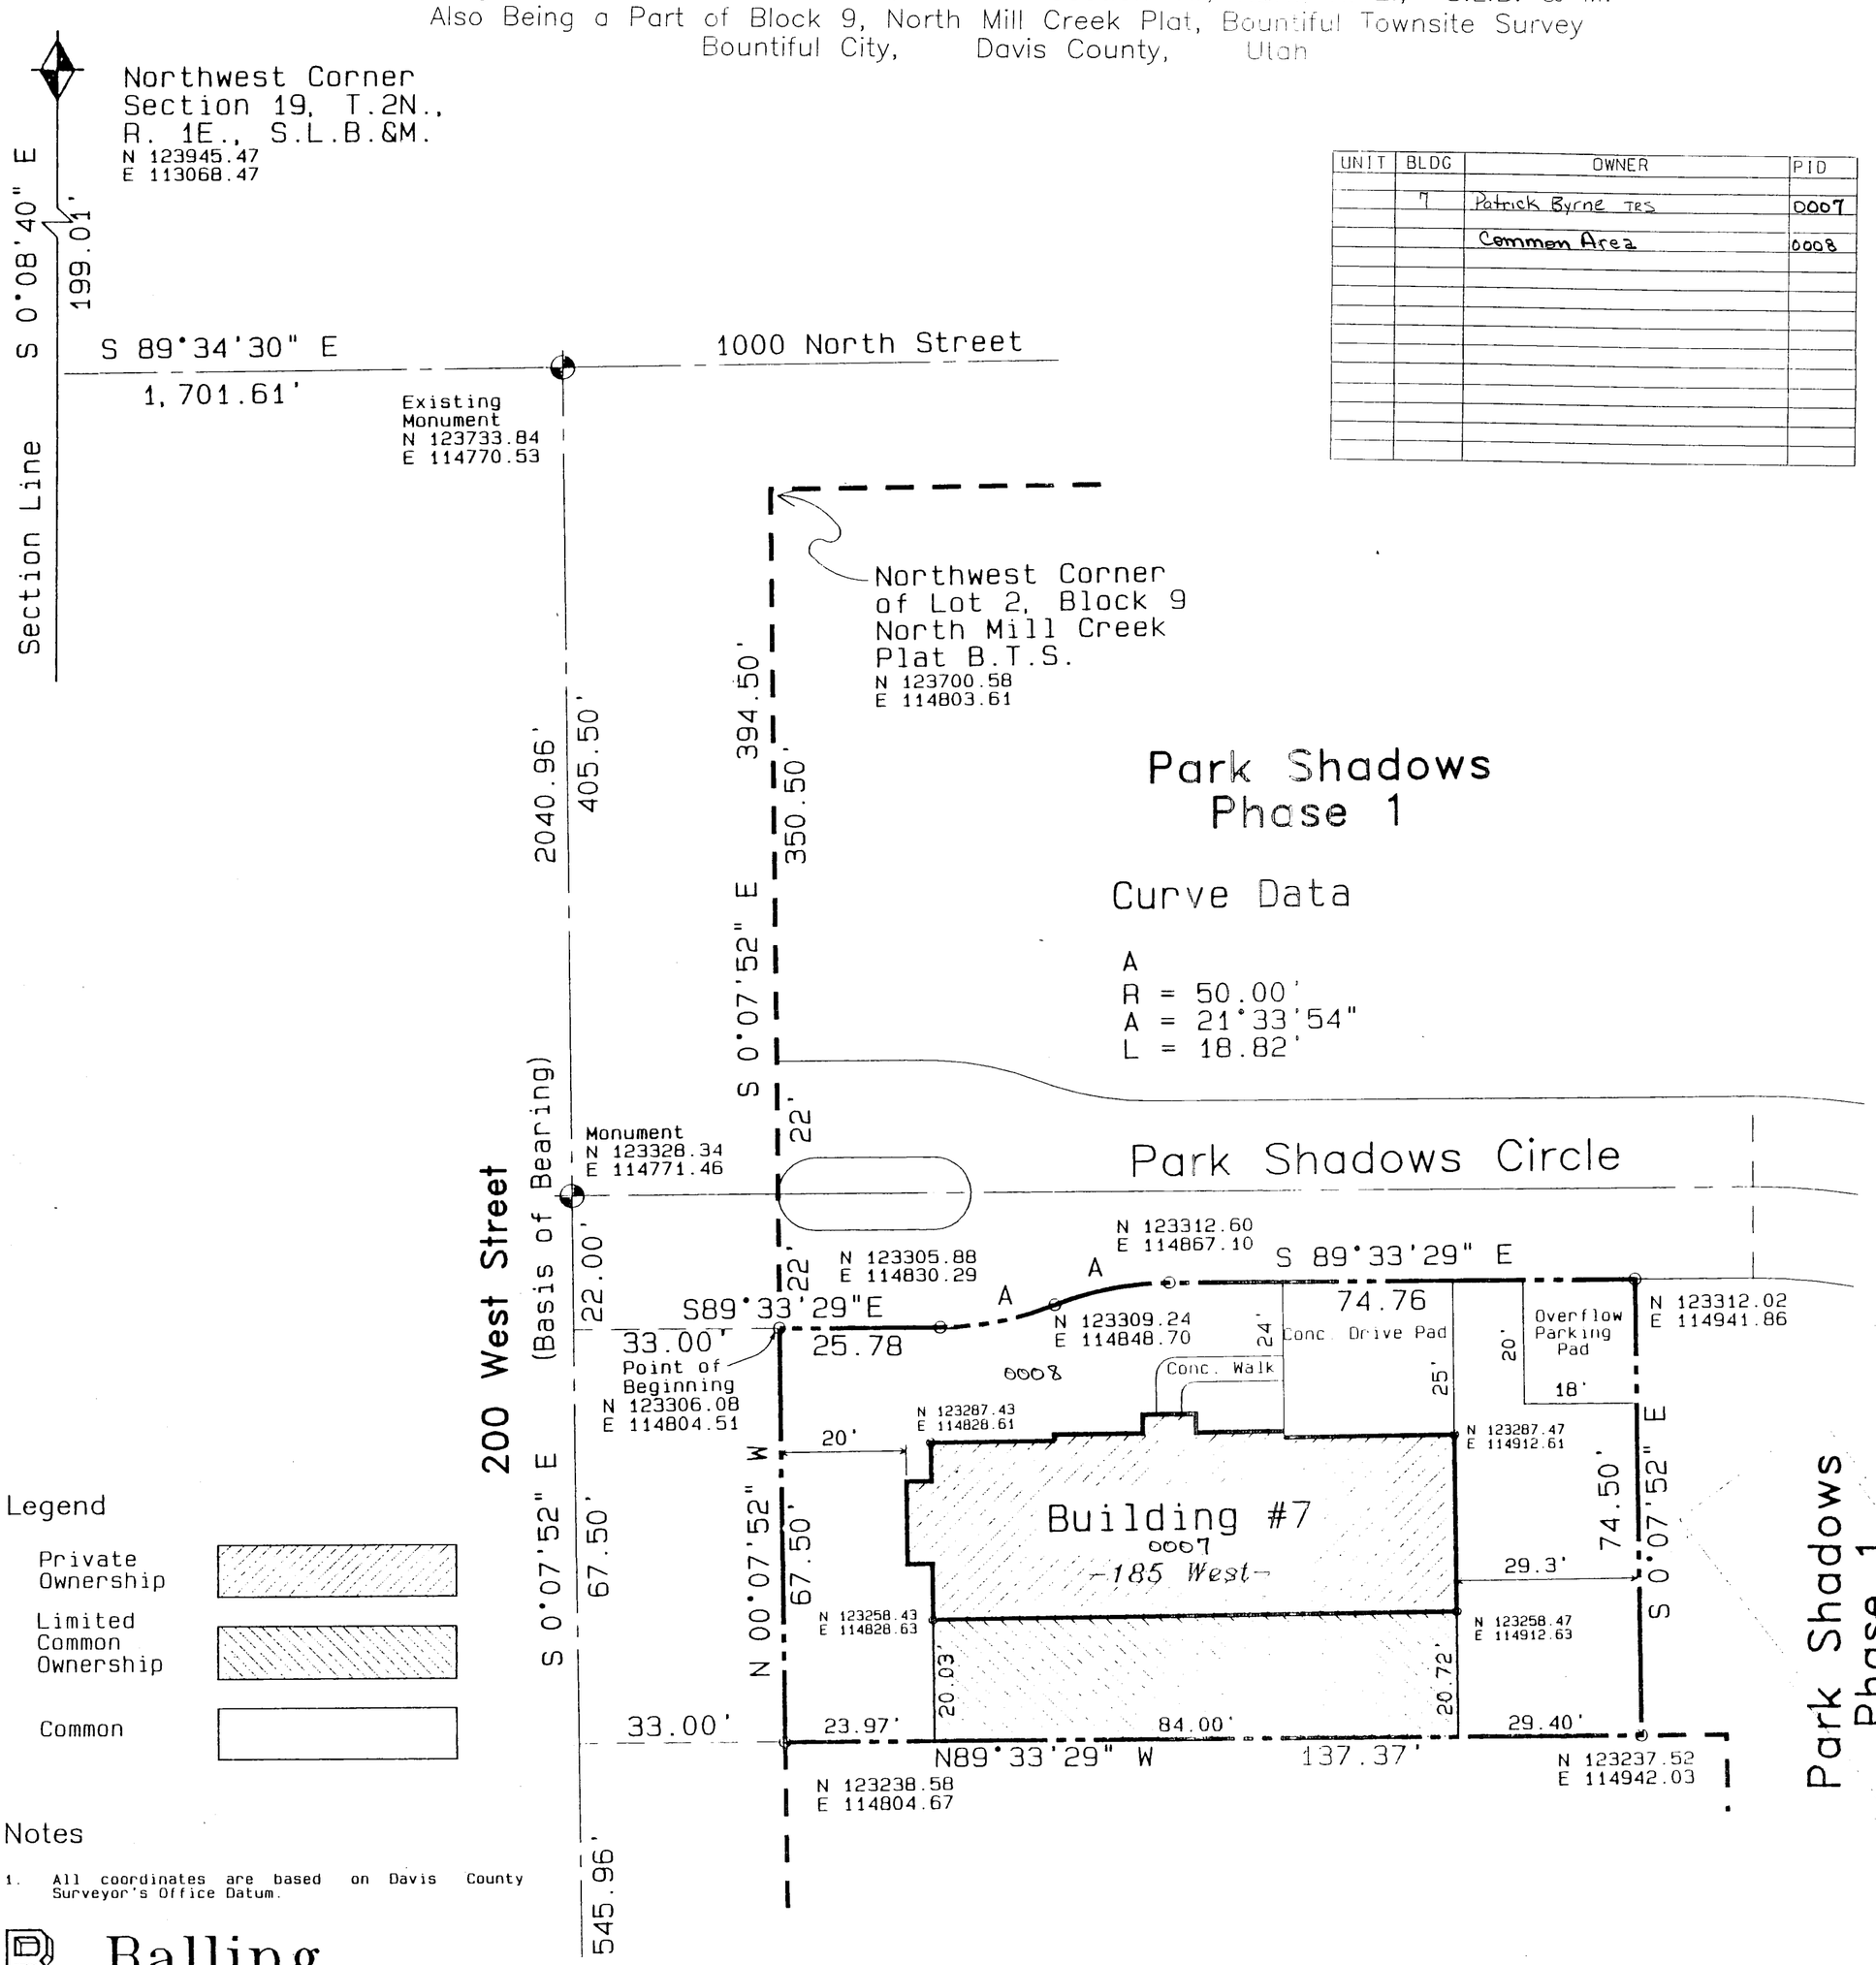

Legend

- Private Ownership
- Limited Common Ownership
- Common

Notes

1. All coordinates are based on Davis County Surveyor's Office Datum.

Balling Engineering

DEVELOPMENT: PARK SHADOWS CONDOMINIUM PH. 4

LOTS: BLDG #7

CITY: BOUNTIFUL

NW1/4 SEC. 19, T. 2N, R. 1E
BLK 9 BNTFL NMC
S.L.M. DAVIS COUNTY, UTAH

R 01-08-01

196

03