Kelley Park Office Condominiums

Being a part of the Southeast Quarter of Section 18, T.2 N., R.1 E., S.L.B.& M.
Bountiful City, Davis County, Utah

PREFIX 03-226

LAST # 0005

Ross Kelly Thueson Owns
All Lots Not Marked

Legend

Private Owned Area

Limited Common Area

Common Area (all other areas)

Notes

1. See Sheet 2 for details of each unit.
2. The address for this site is 15 West 1350 North.
3. Units 1 and 2 are on the lower floor and Units 3 and 4 are on the upper floor.

Coordinate Points

Point	Northing	Easting	Point	Northing	Easting
1	125063.56	116563.04	9	125083.52	116543.00
2	125025.77	116563.12	10	125061.02	116474.74
3	125025.88	116523.12	11	125024.02	116474.63
4	125013.88	116523.14	12	125024.24	116400.63
5	125014.31	116375.65	13	125061.24	116400.74
6	125127.74	116375.43	14	125184.44	116330.52
7	125123.92	116382.40	15	125110.35	116460.95
8	125083.50	116536.00	16	125110.62	116595.95

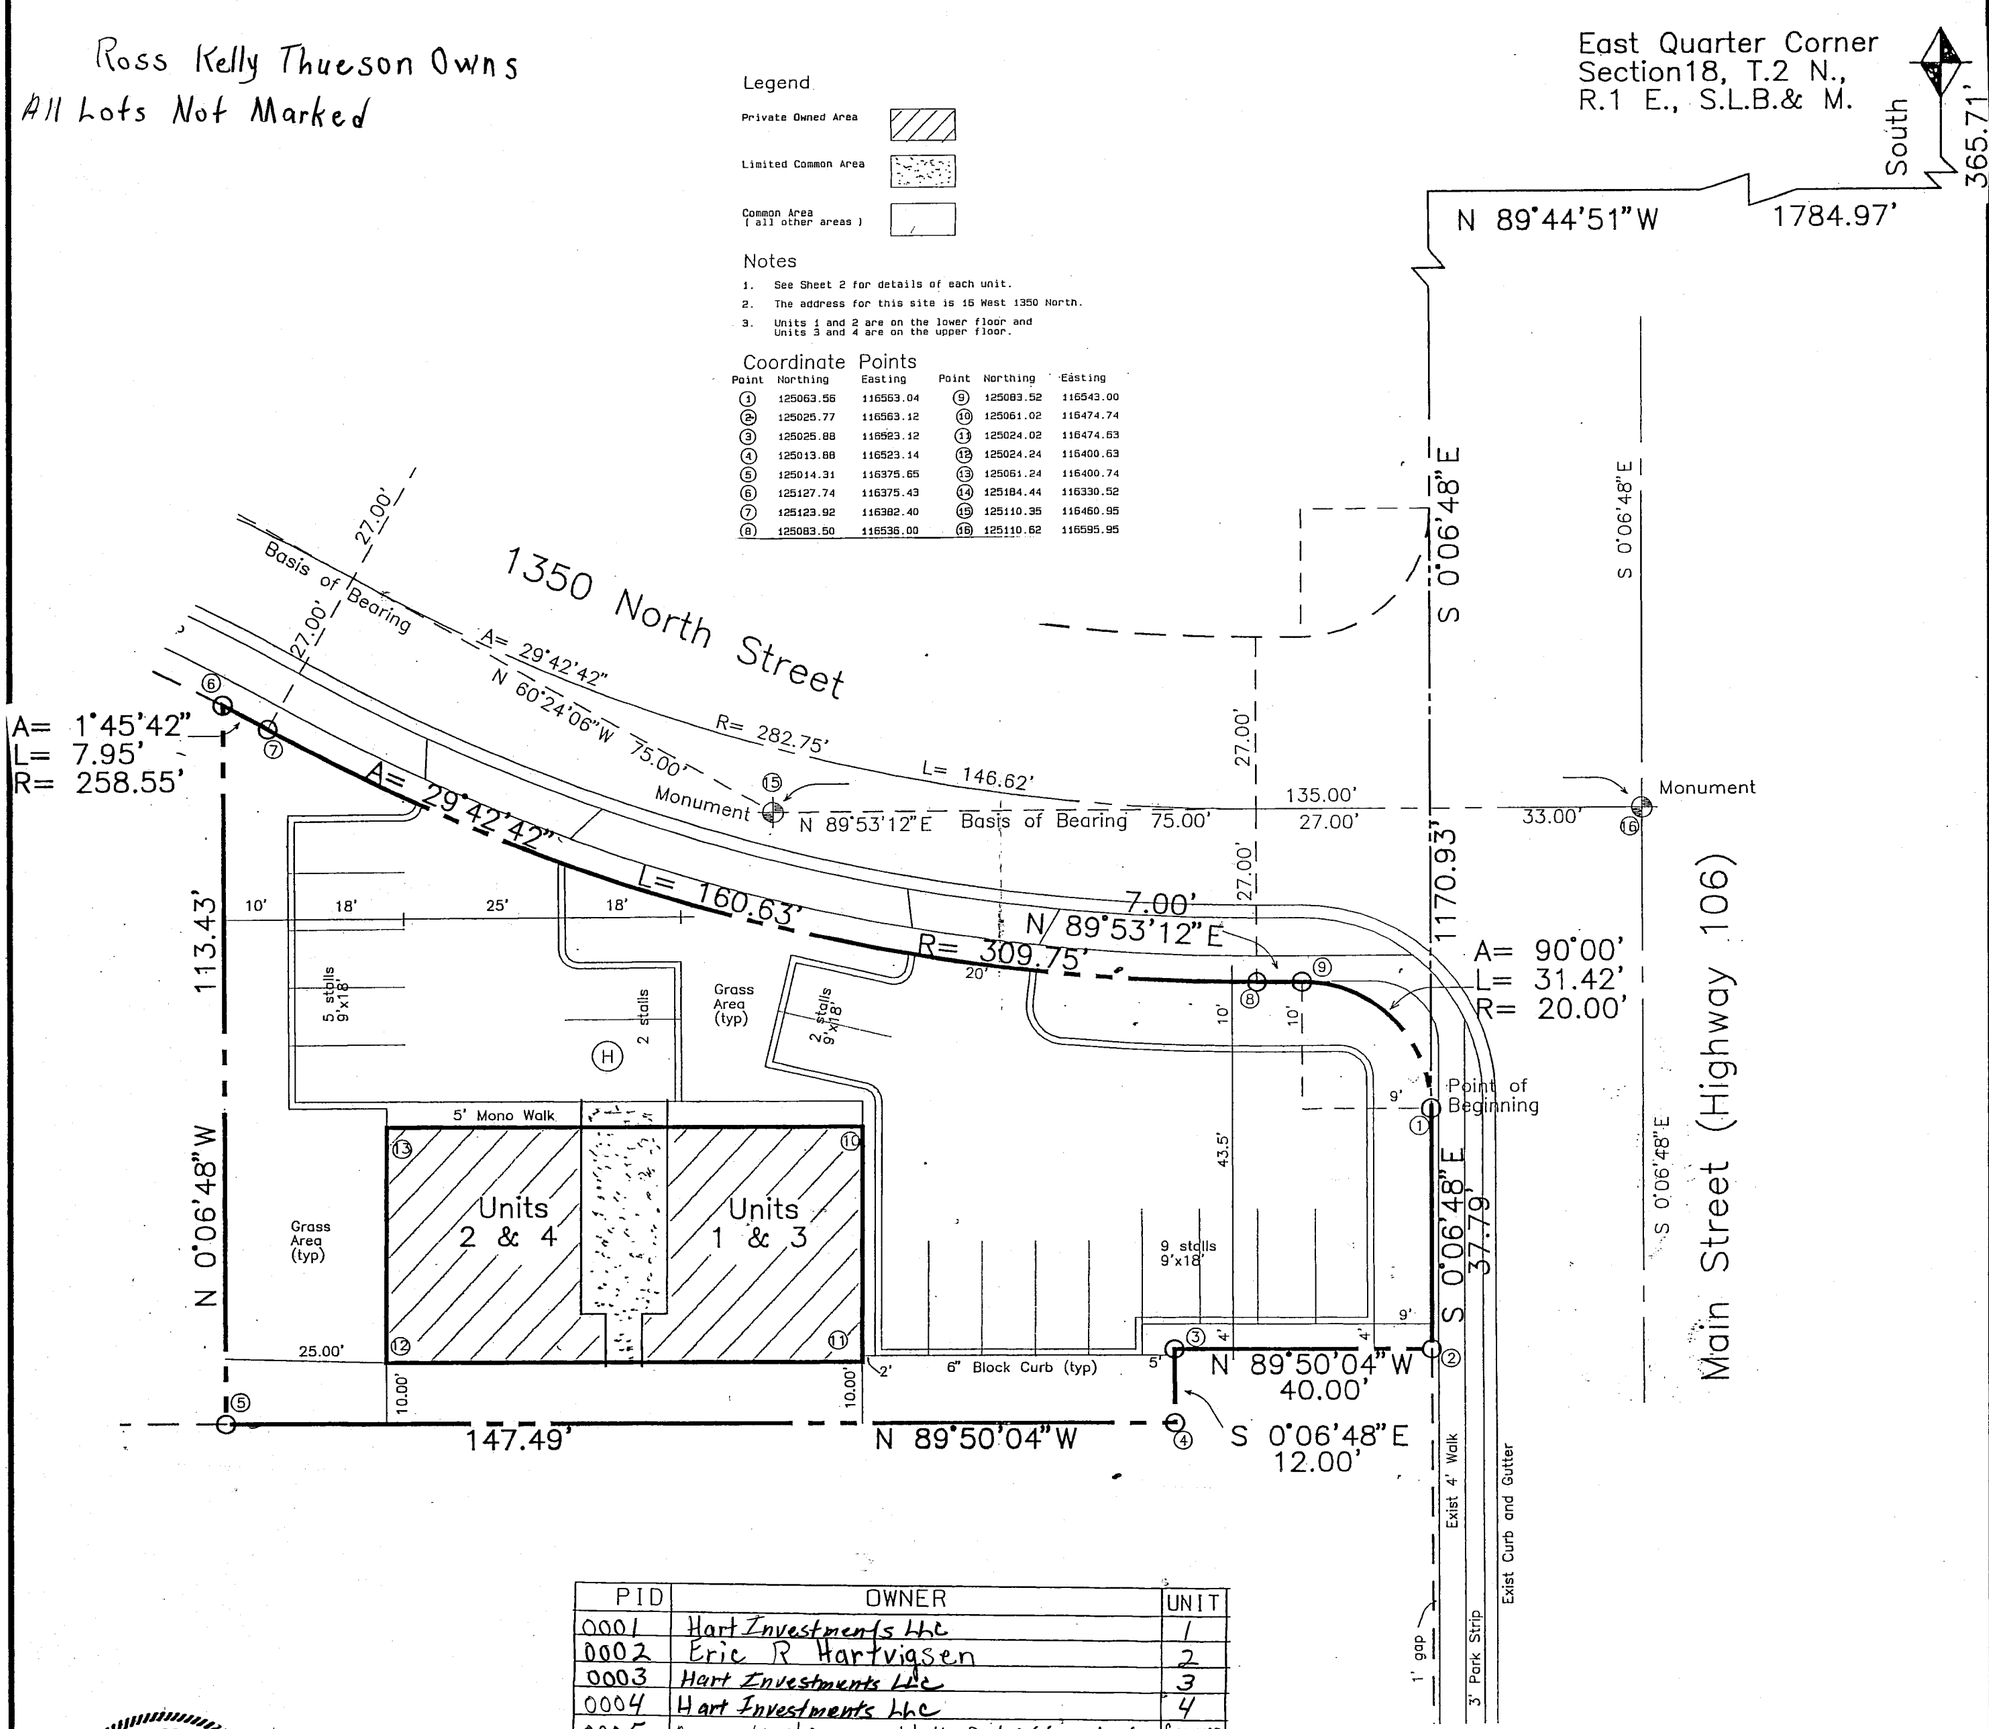

PID	OWNER	UNIT
0001	Hart Investments Llc	1
0002	Eric R Hartvigsen	2
0003	Hart Investments Llc	3
0004	Hart Investments Llc	4
0005	Assoc of Unit Owners of Kelley Park Office Condos	Common Area

REGISTERED LAND SURVEYOR
No. 175114
DAVID K. BALLING
8-23-05
STATE OF UTAH

DEVELOPMENT: KELLY PARK OFFICE CONDOMINIUMS
UNITS: 1 THRU 4 &
COMMON AREA

CITY: BOUNTIFUL

SE 1/4 SEC. 18, T.2N, R.1E

S.L.M. DAVIS COUNTY, UTAH

SCALE: 1" = 20'

FILE # 4296
R 08-25-05

977

03