Nor-Del Subdivision

A part of Lot 5, Block "K", North Mill Creek Plat, Bountiful Townsite Survey,
Located in the Southwest 1/4 of Section 30, T2N, R1E, SLB&M, U.S. Survey
Bountiful City, Davis County, Utah

PREFIX 03-238 16
LAST # 0002

N

SCALE: 1" = 30'

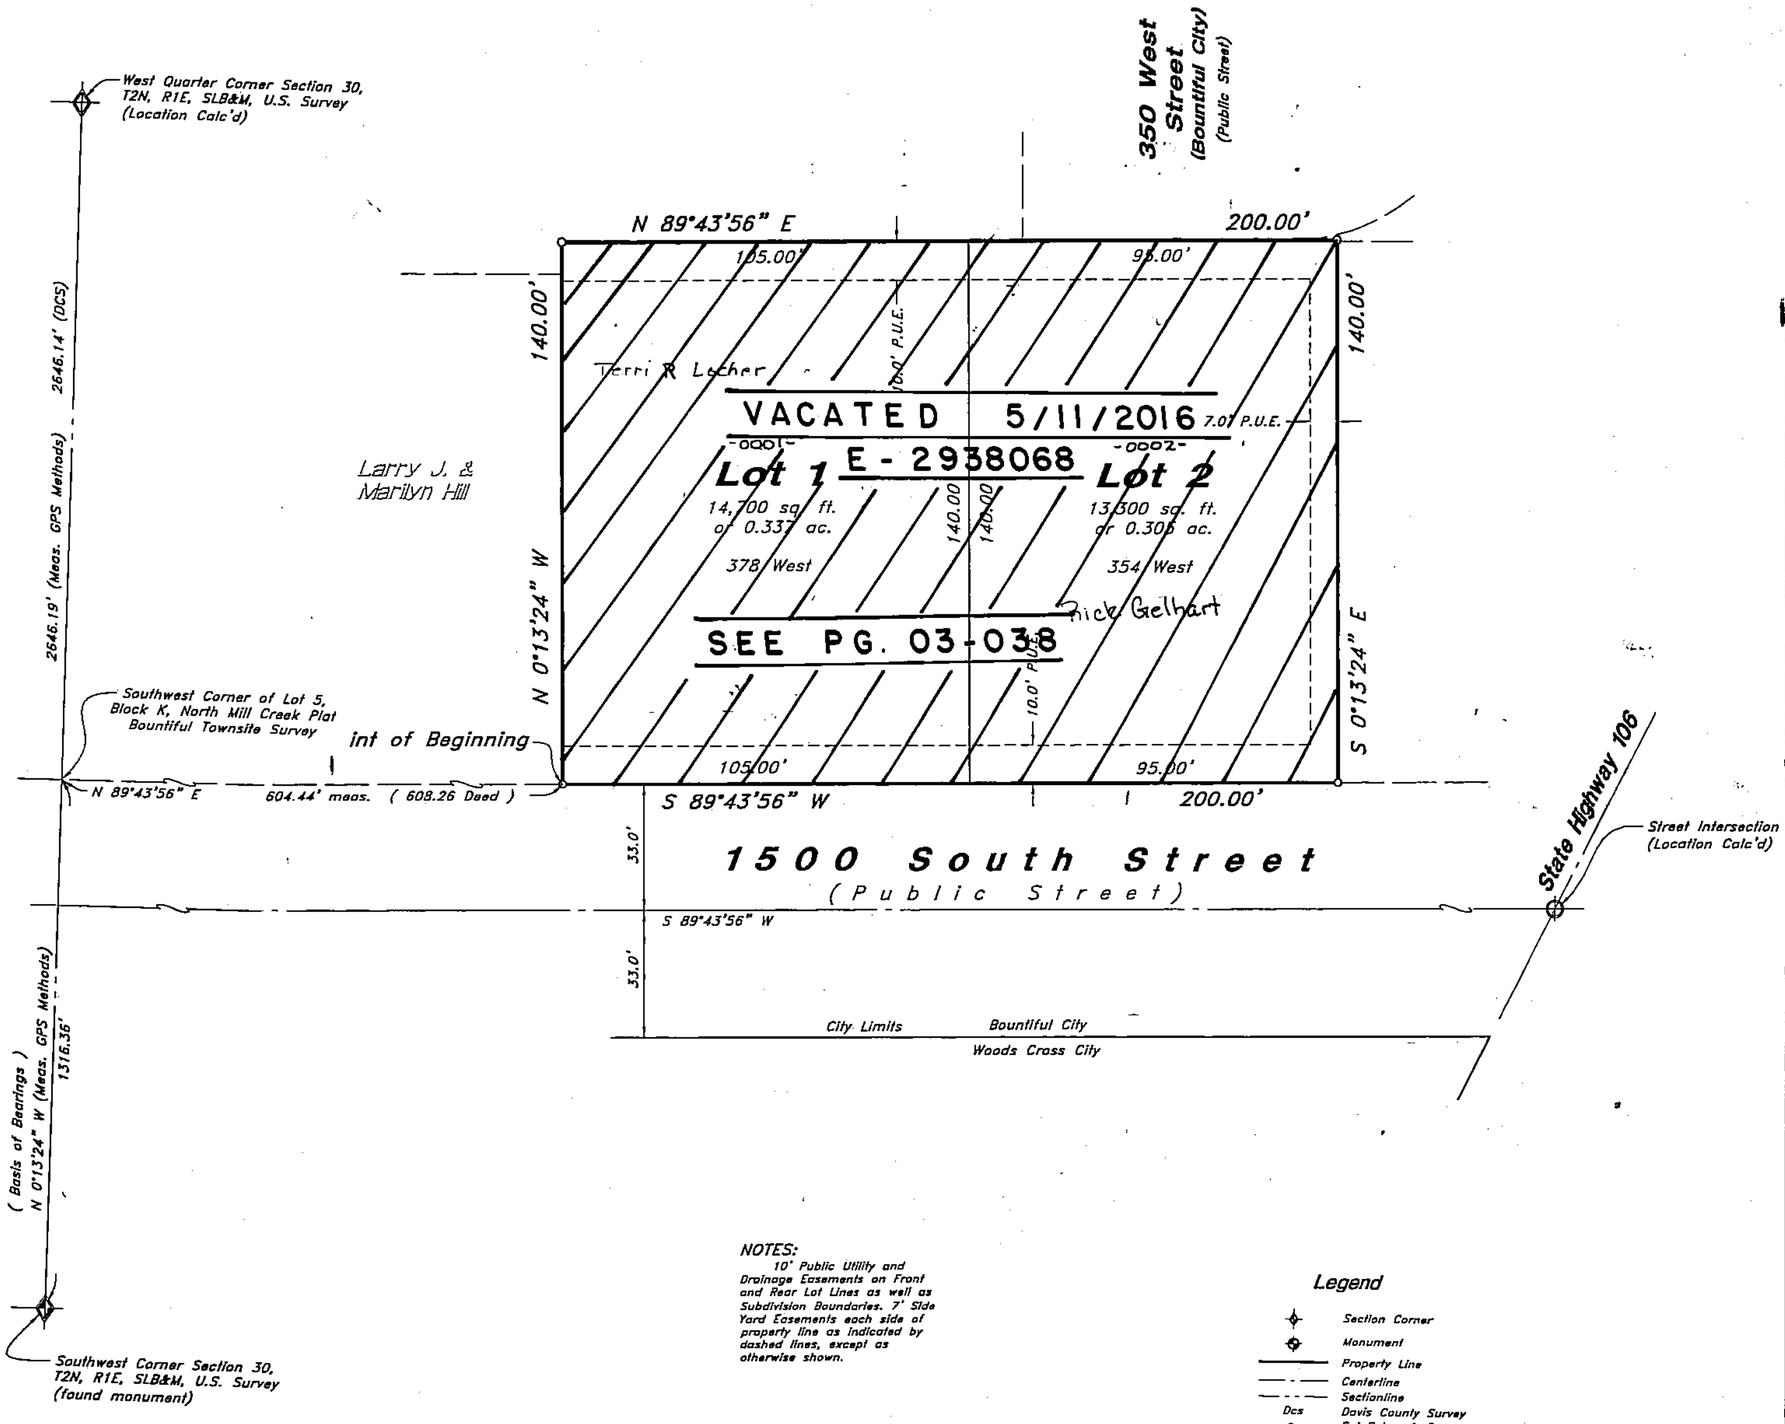

NOTES:
10' Public Utility and Drainage Easements on Front and Rear Lot Lines as well as Subdivision Boundaries. 7' Side Yard Easements each side of property line as indicated by dashed lines, except as otherwise shown.

Legend

- Section Corner
- Monument
- Property Line
- Centerline
- Sectionline
- Dcs — Davis County Survey
- Set Rebar & Cap
- Easement Line

GREAT BASIN ENGINEERING - SOUTH
CONSULTING ENGINEERS and LAND SURVEYORS
2010 North Redwood Road, P.O. Box 16747
Salt Lake City, Utah 84116
Salt Lake City (801)521-8529 Ogden (801)394-7288 Fax (801)521-8551

DEVELOPMENT: NOR-DEL SUBDIVISON
CITY: BOUNTIFUL
LOTS: 1 THRU 2

SW 1/4 SEC. 30, T.2N, R.1E
PT. LOT 5, BLK K NMC
S.L.M. DAVIS COUNTY, UTAH

FILE # 4799
R 03-19-08

238

03