WOODS CROSSING COMMERCIAL PARK

LOCATED IN THE NORTH 1/2 OF SECTION 25, T2N, R1W SLB&M,
WOODS CROSS CITY, DAVIS COUNTY, UTAH

Kalahari Properties LLC owns all
lots not marked

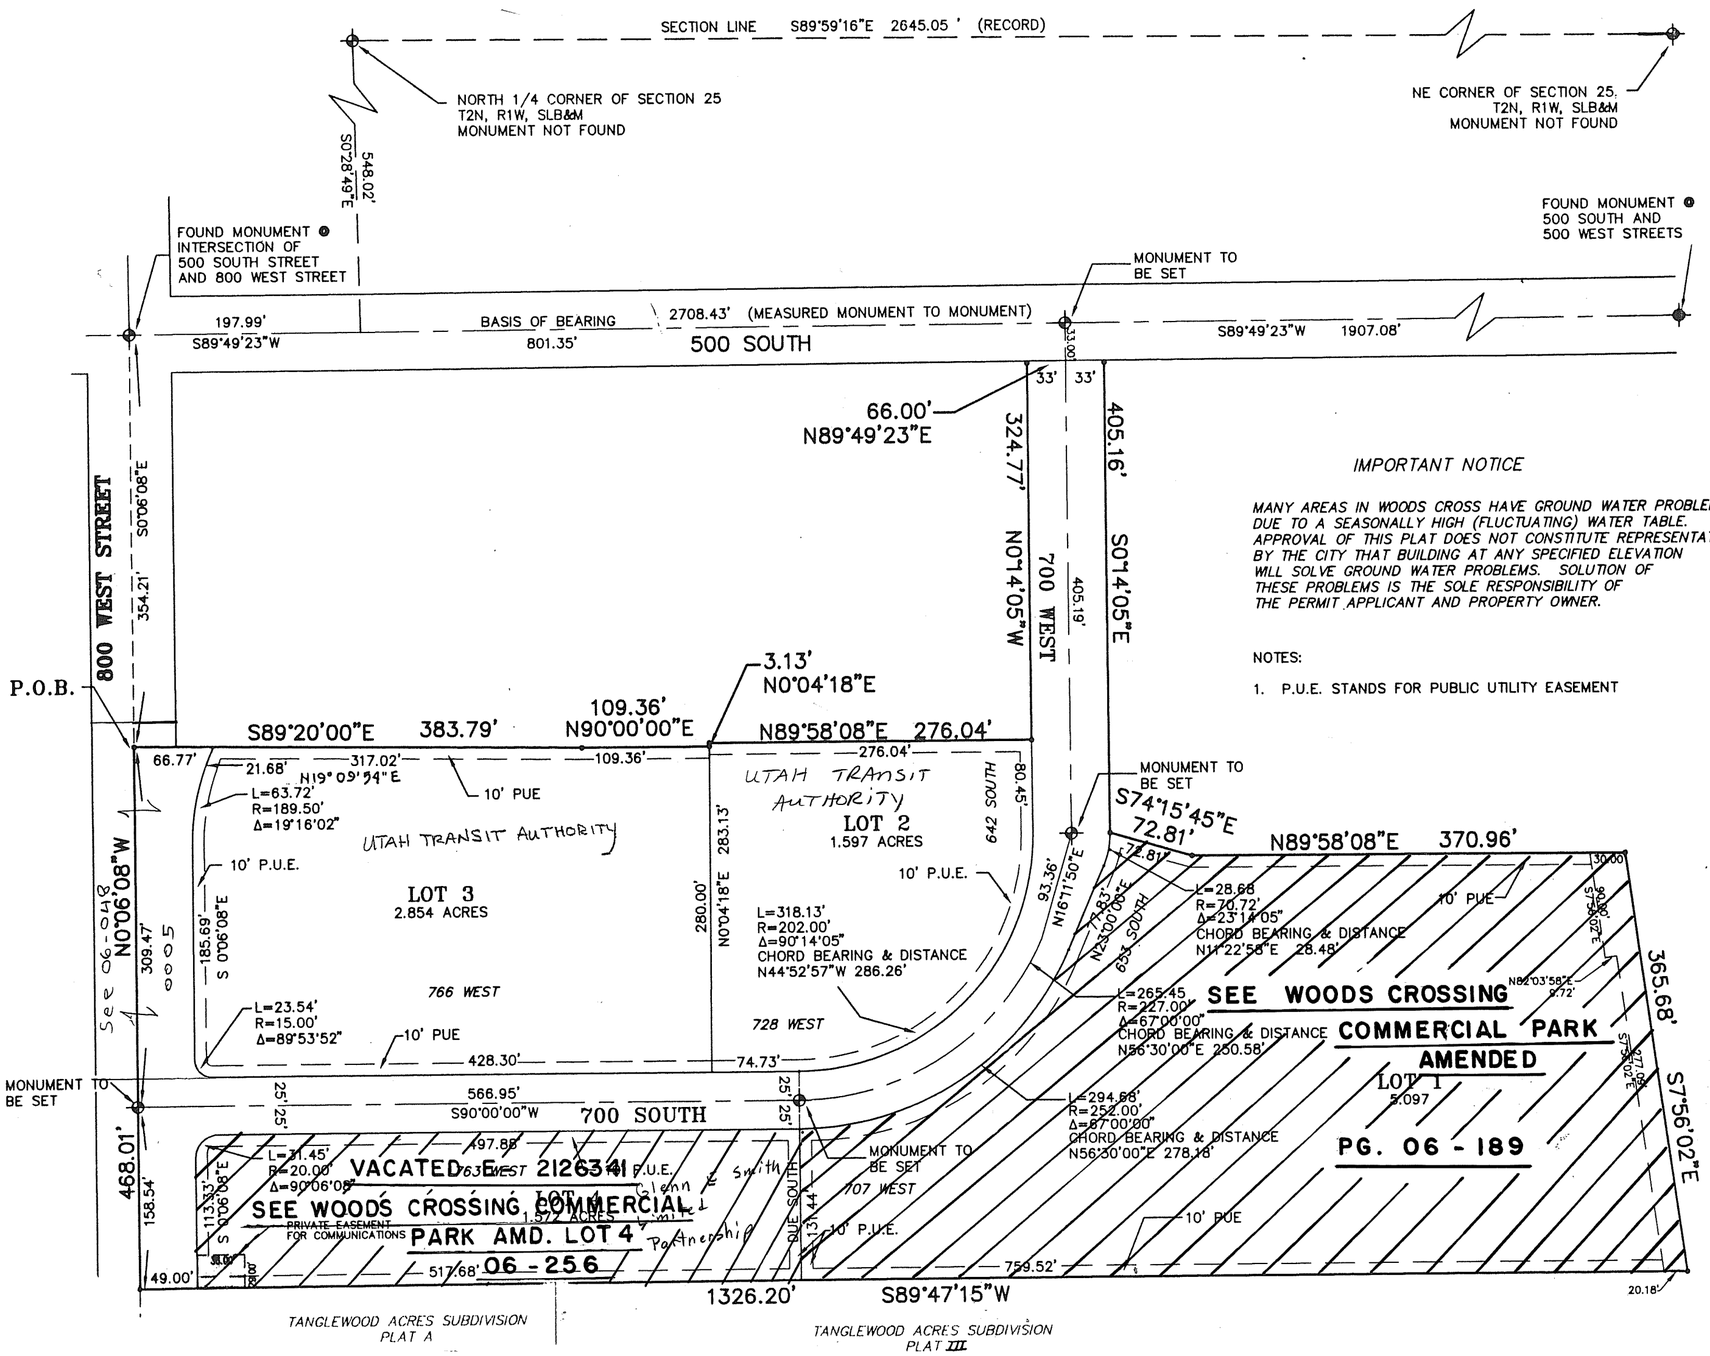

Hill, Jamison and Associates, Inc.
Engineering and Surveying
181 North 200 West, Bountiful, Utah 84010 (801)298-2236

PREFIX 13
06-167
LAST # 0005

N

SCALE:
1" = 100'

SUBDIVISION: WOODS CROSSING COMMERCIAL PARK

LOTS: 1 - 4

CITY: WOODS CROSS

N 1/2 SEC 25 T2N R1W
SALT LAKE MERIDIAN
DAVIS COUNTY, UTAH

R 2*24*99

167

06