Rolling Hills Estates Plat M Amended

Formerly known as Lots 17-M and 18-M of Rolling Hills Estates Subdivision Plat M Which is a part of the Southeast Quarter of Section 31, T.3N., R.1E., S.L.B.& M. Centerville City, Davis County, Utah

1. Approval of this development plat by Centerville City does not constitute any representation as to the adequacy of sub-surface soil condition nor the location or depth of groundwater tables.
2. All easements shown are typical 7 ft. wide Public Utility Easements (P.U.E.) unless otherwise noted.
3. All coordinates are based on Davis County Surveyor's office datum.

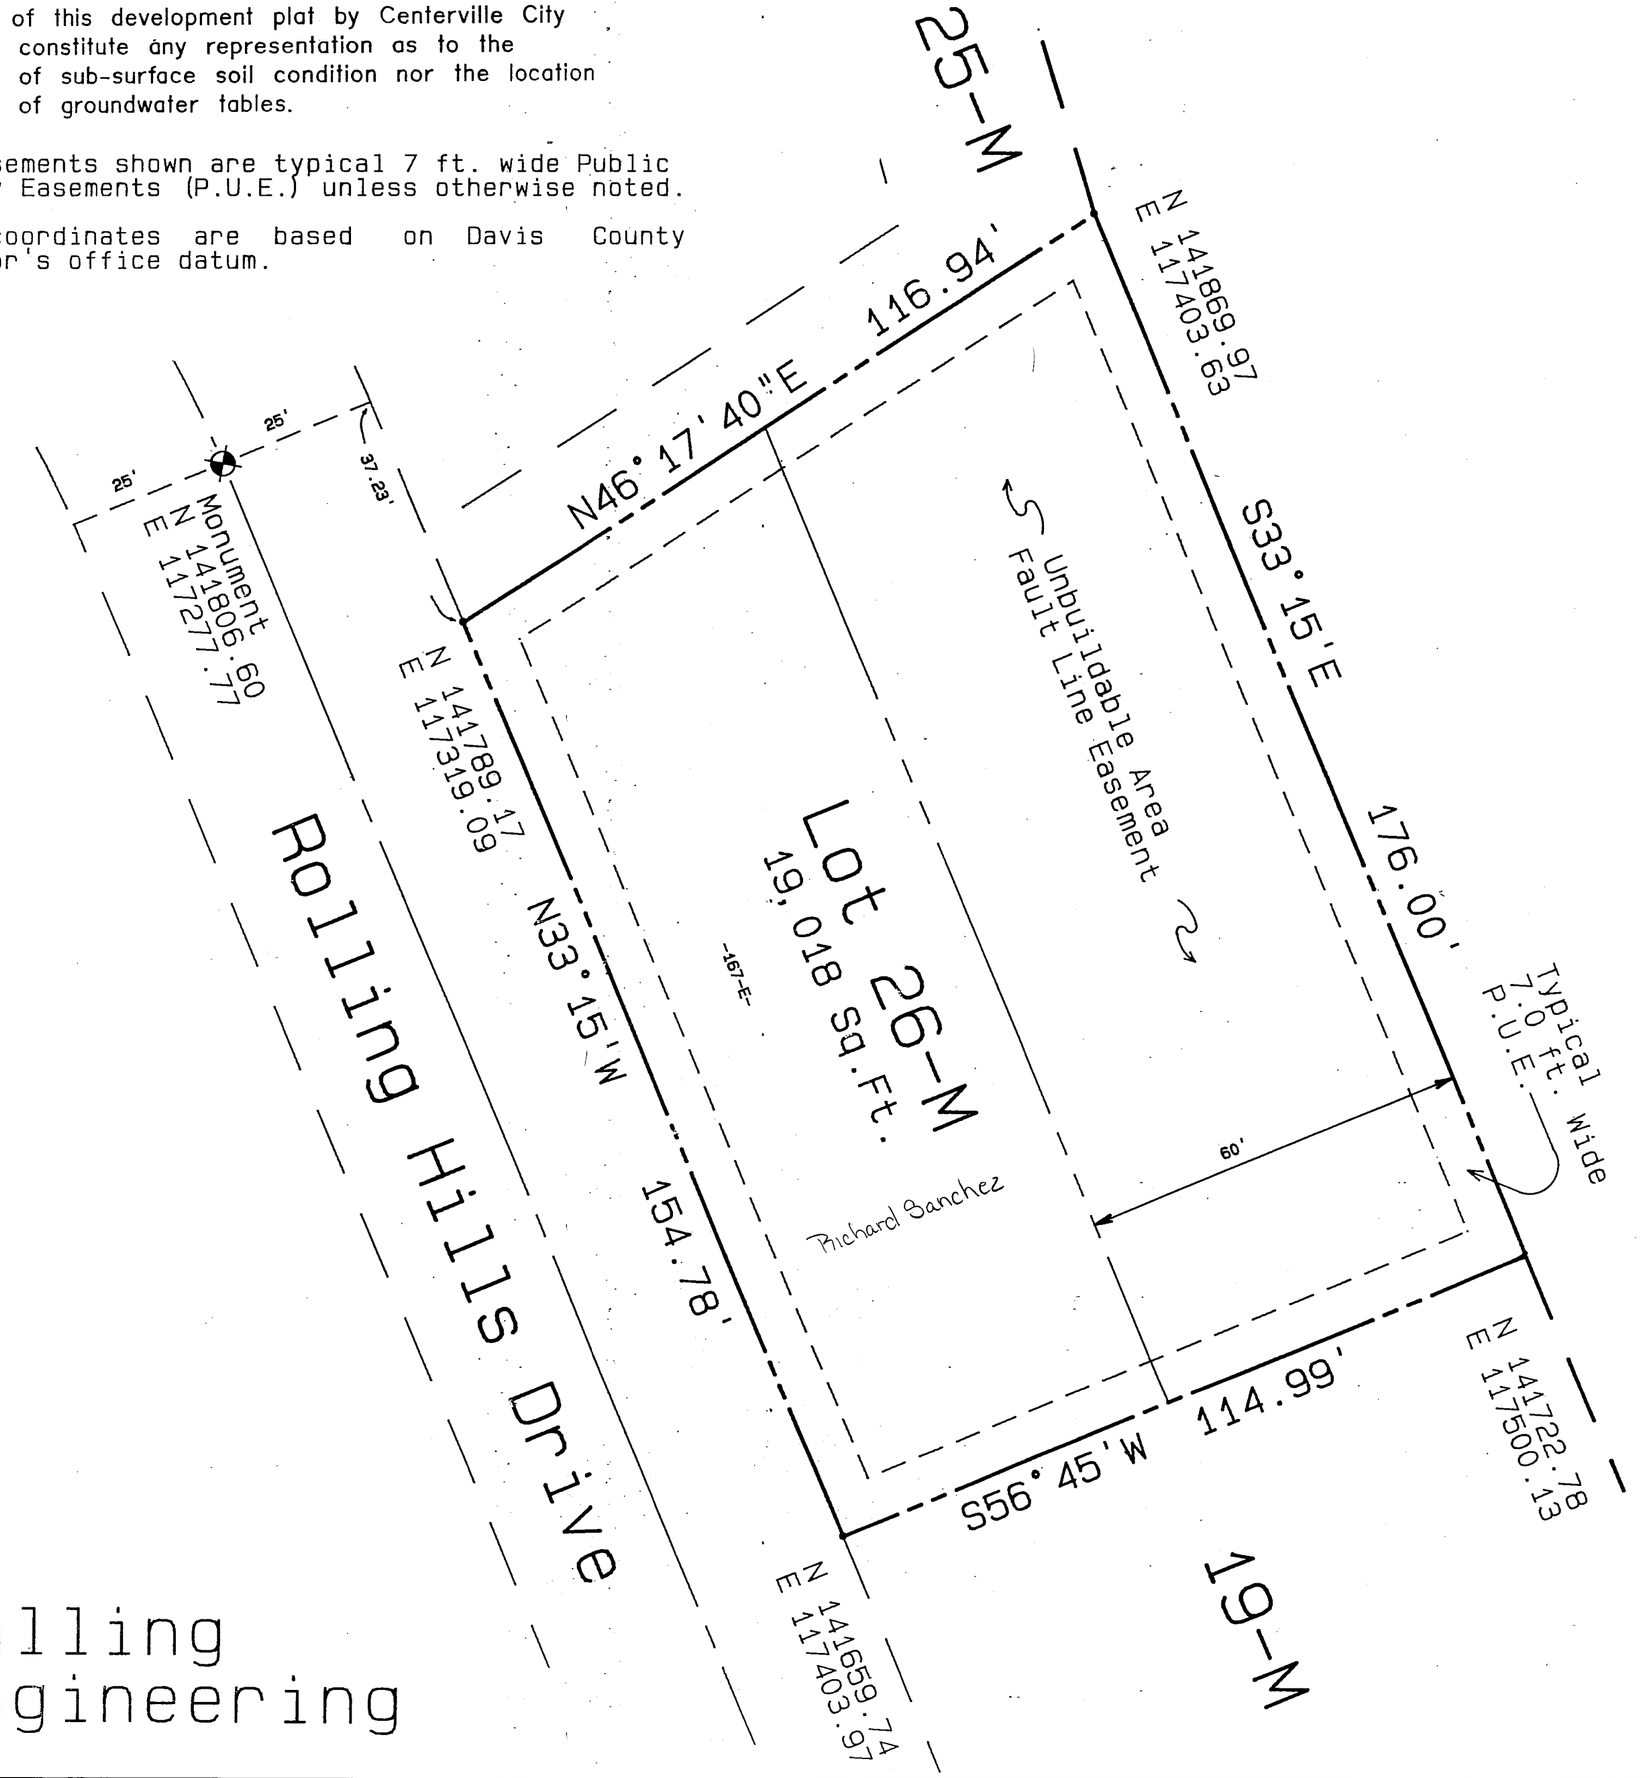

Balling Engineering

FORMERLY LOTS 17-M & 18-M, ROLLING HILLS EST. PLAT M

SE SECTION 31 T 3N R 1E
Salt Lake Meridian
Davis County, Utah

R 7-26-94

SUBDIVISION ROLLING HILLS ESTATES PLAT M AMD.
CITY CENTERVILLE LOTS 26-M -
DAVIS COUNTY GEO-GRAPHIC INFORMATION DIVISION

PRELIM 07-169
LAST #

NORTH

SCALE 1" = 20'

169

07