BORSKI ESTATES No.2
Kaysville, Davis County, Utah

LOCATED IN THE NW 1/4 OF SECTION 2 AND
THE NE 1/4 OF SECTION 3, T. 3 N., R. 1 W.
SALT LAKE BASE & MERIDIAN
INLCUDING A VACATION OF LOTS 1 AND 3
OF BORSKI ESTATES No. 1

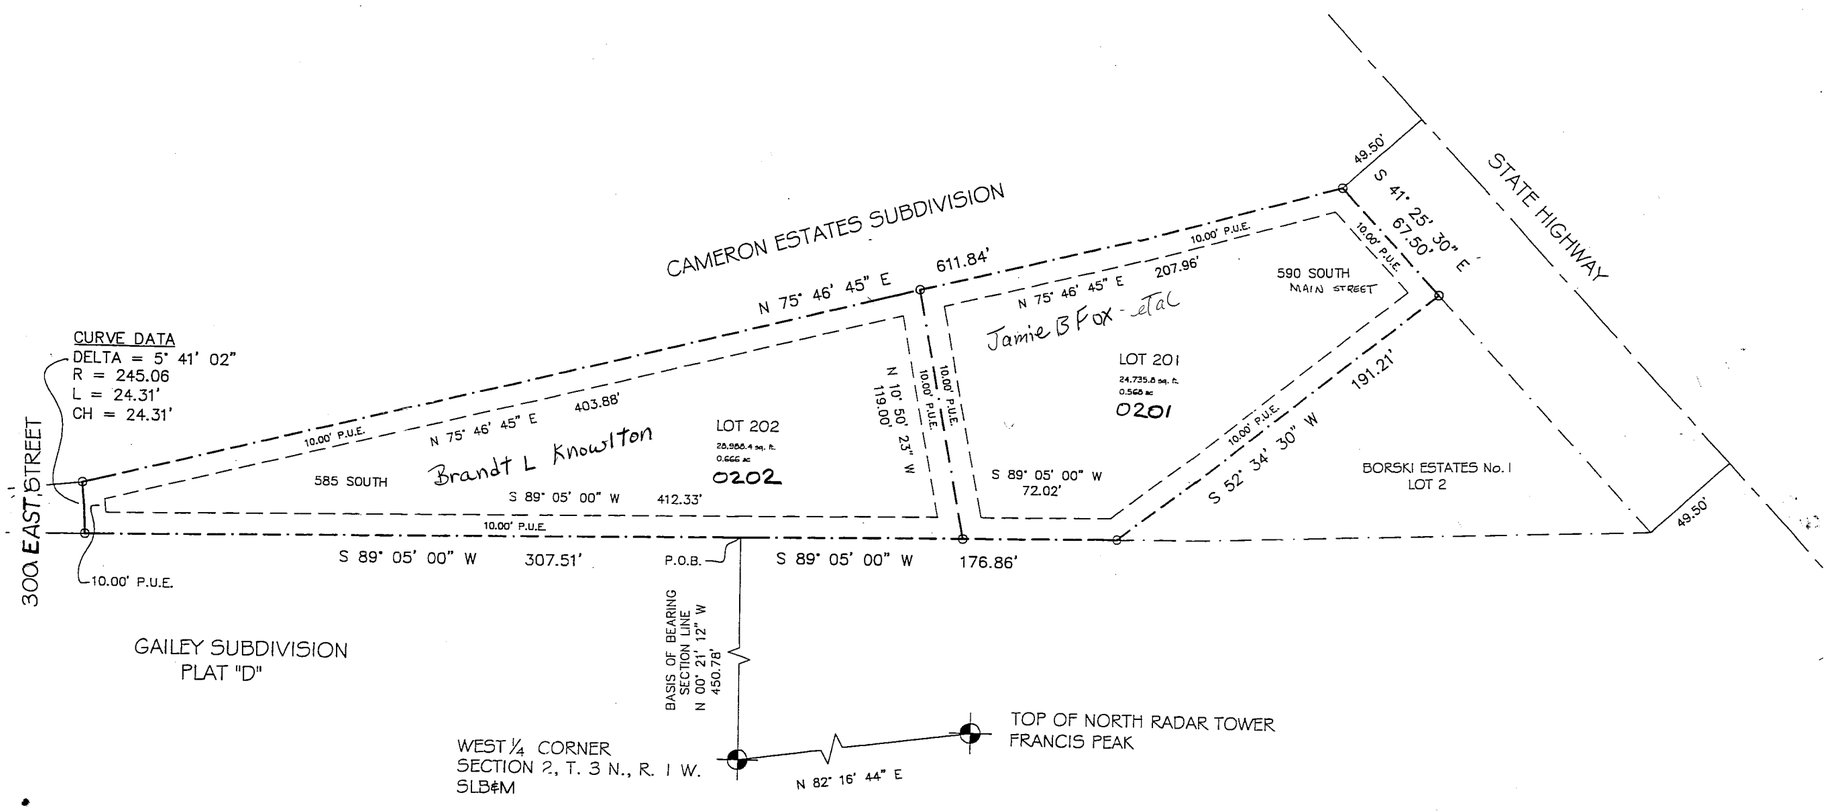

Paul C. Rowland, P.E., P.L.S.
Design and Consulting Engineering
1114 North Quail Cr. Farmington, Utah
(801) 451-7118

PREFIX
07-233

LAST #
0202

N

SCALE:
1" = 60'

DEVELOPMENT: BORSKI ESTATES NO. 2 LOTS: 201 THRU 202

CITY: KAYSVILLE

LOTS 1 & 3 BORSKI EST. NO. 1

NW 1/4 SEC. 2, T.3N, R. 1W
NE 1/4 SEC. 3, T.3N, R. 1W
S.L.M. DAVIS COUNTY, UTAH

FILE# 3772
R 12-04-02