P ID	OWNER	ACRE
0001	State Road Commission Of Utah	0.13
0006	Nathan George Clark Jr - TR	1.00
0007	Nathan George Clark Jr - TR	0.25
0014	State Road Commission Of Utah	4.54
0019	State Road Commission Of Utah	3.08
0021	State Road Commission Of Utah	2.74
0030	State Road Commission Of Utah	4.99
0047	Kaysville City Corporation	2.192
0052	Nathan George Clark Jr - TR	1.94
0055	Nathan George Clark Jr - Tr	0.10
0056	Nathan George Clark Jr - TR	3.65
0062	Flinders, Merrill J & Jolayne C	0.50
0063	Baxter, R. Cline & Della Rae	0.75
0072	Jeppson, Jeffrey H. & Valanne F	1.51

P ID	OWNER	ACRE
0082	Clark, Nathan Georger Jr, Tr.	18.75
0100	Lyon, Myriel J & Arlene K Trs	5.717
0103	Rumsey, Reese	1.393
0104	Jeppson, Jeffrey H & Valene F	.12

P ID	OWNER	ACRE

P ID	OWNER	ACRE

PREFIX 18
08-033
LAST #

N

SCALE: 1' = 200'

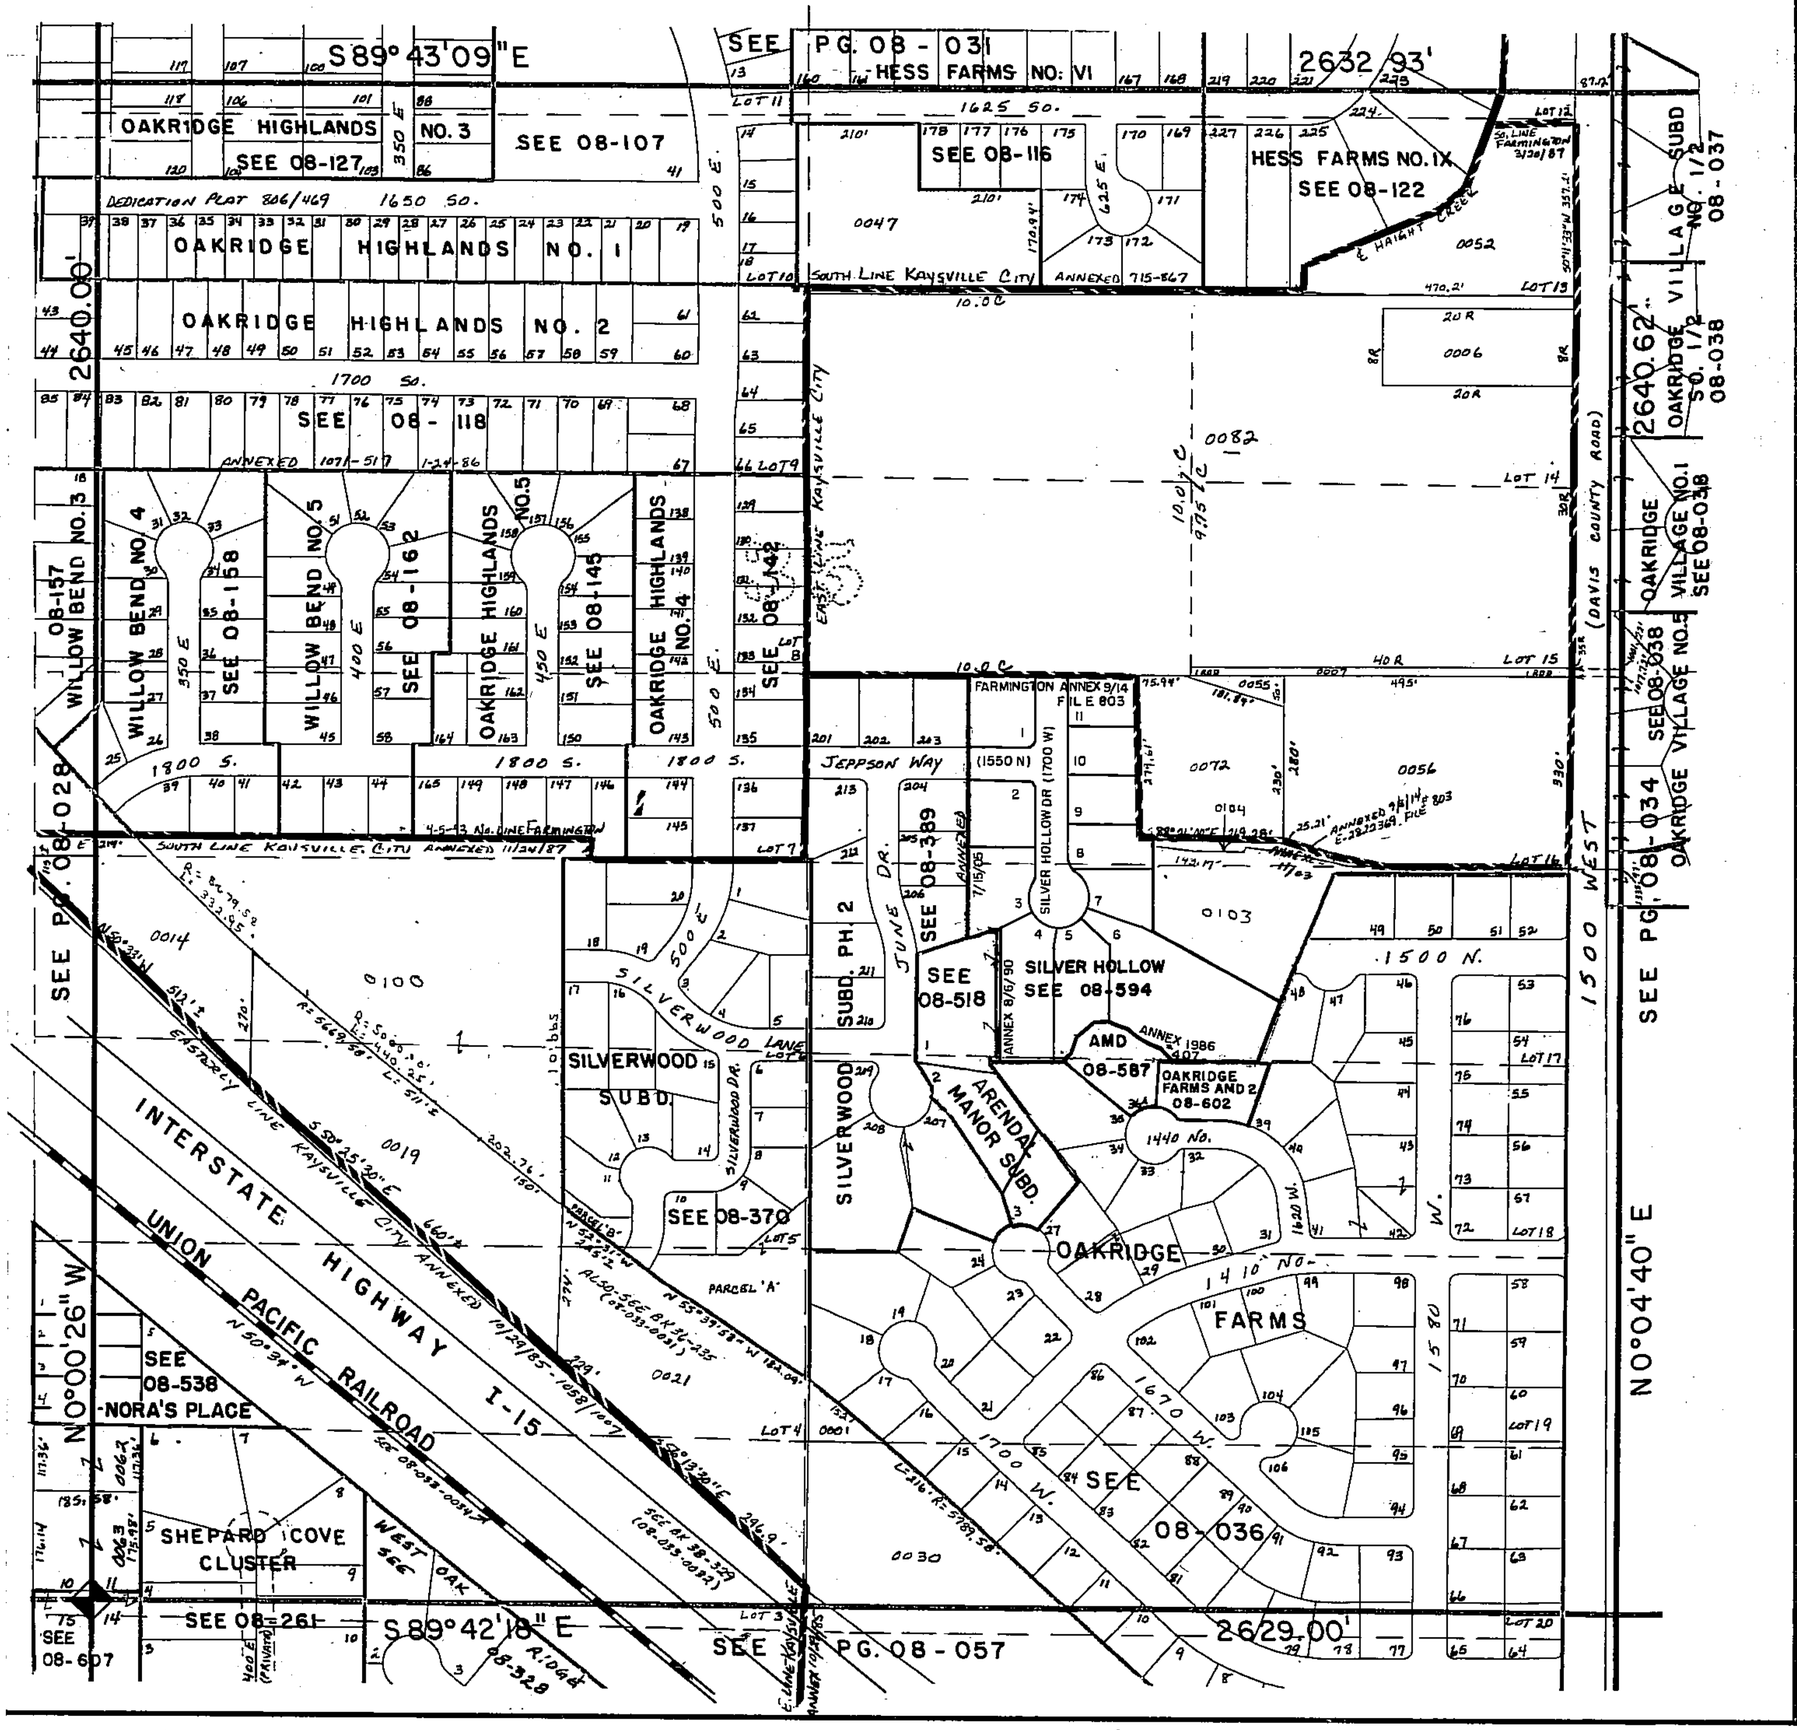

SW SECTION 11, T 3N R 1W SALT LAKE MERIDIAN
DAVIS COUNTY, UTAH - RECORDERS OFFICE

05-10

08 033