BRAY SUBDIVISION

"FINAL PLAT"

PART OF THE SOUTH WEST QUARTER OF THE NORTH EAST QUARTER OF SECTION 12,
TOWNSHIP 3 NORTH, RANGE 1 WEST, SALT LAKE BASE & MERIDIAN
FARMINGTON CITY, DAVIS COUNTY, UTAH

PREFIX 13
08-254
LAST # 0006

N

SCALE: 1" = 60'

254

08

VICINITY MAP

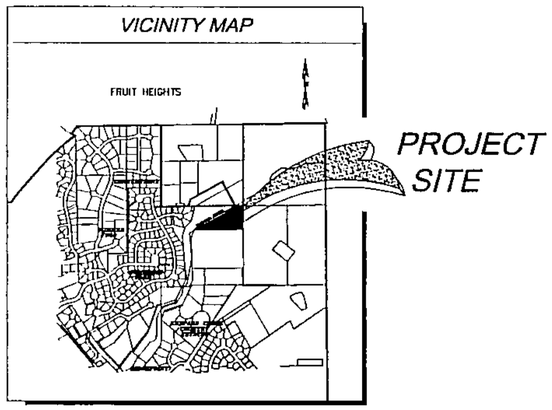

LEGEND

- PROPOSED MONUMENT
- SET REBAR AND CAP RLS #160156
- EXISTING DAVIS COUNTY SURVEY MONUMENT

CENTERLINE CURVE DATA

NUMBER	Delta	CB	R '	L '	LC '
C1	28°50'55"	S 14°33'54" E	280.00	140.98	139.50

NOTE:

1. THE NORTH COMPTON ROAD HAS BEEN DEEDED TO THE CITY VIA THE SHEPARD HEIGHTS SUBDIVISION PLAT.

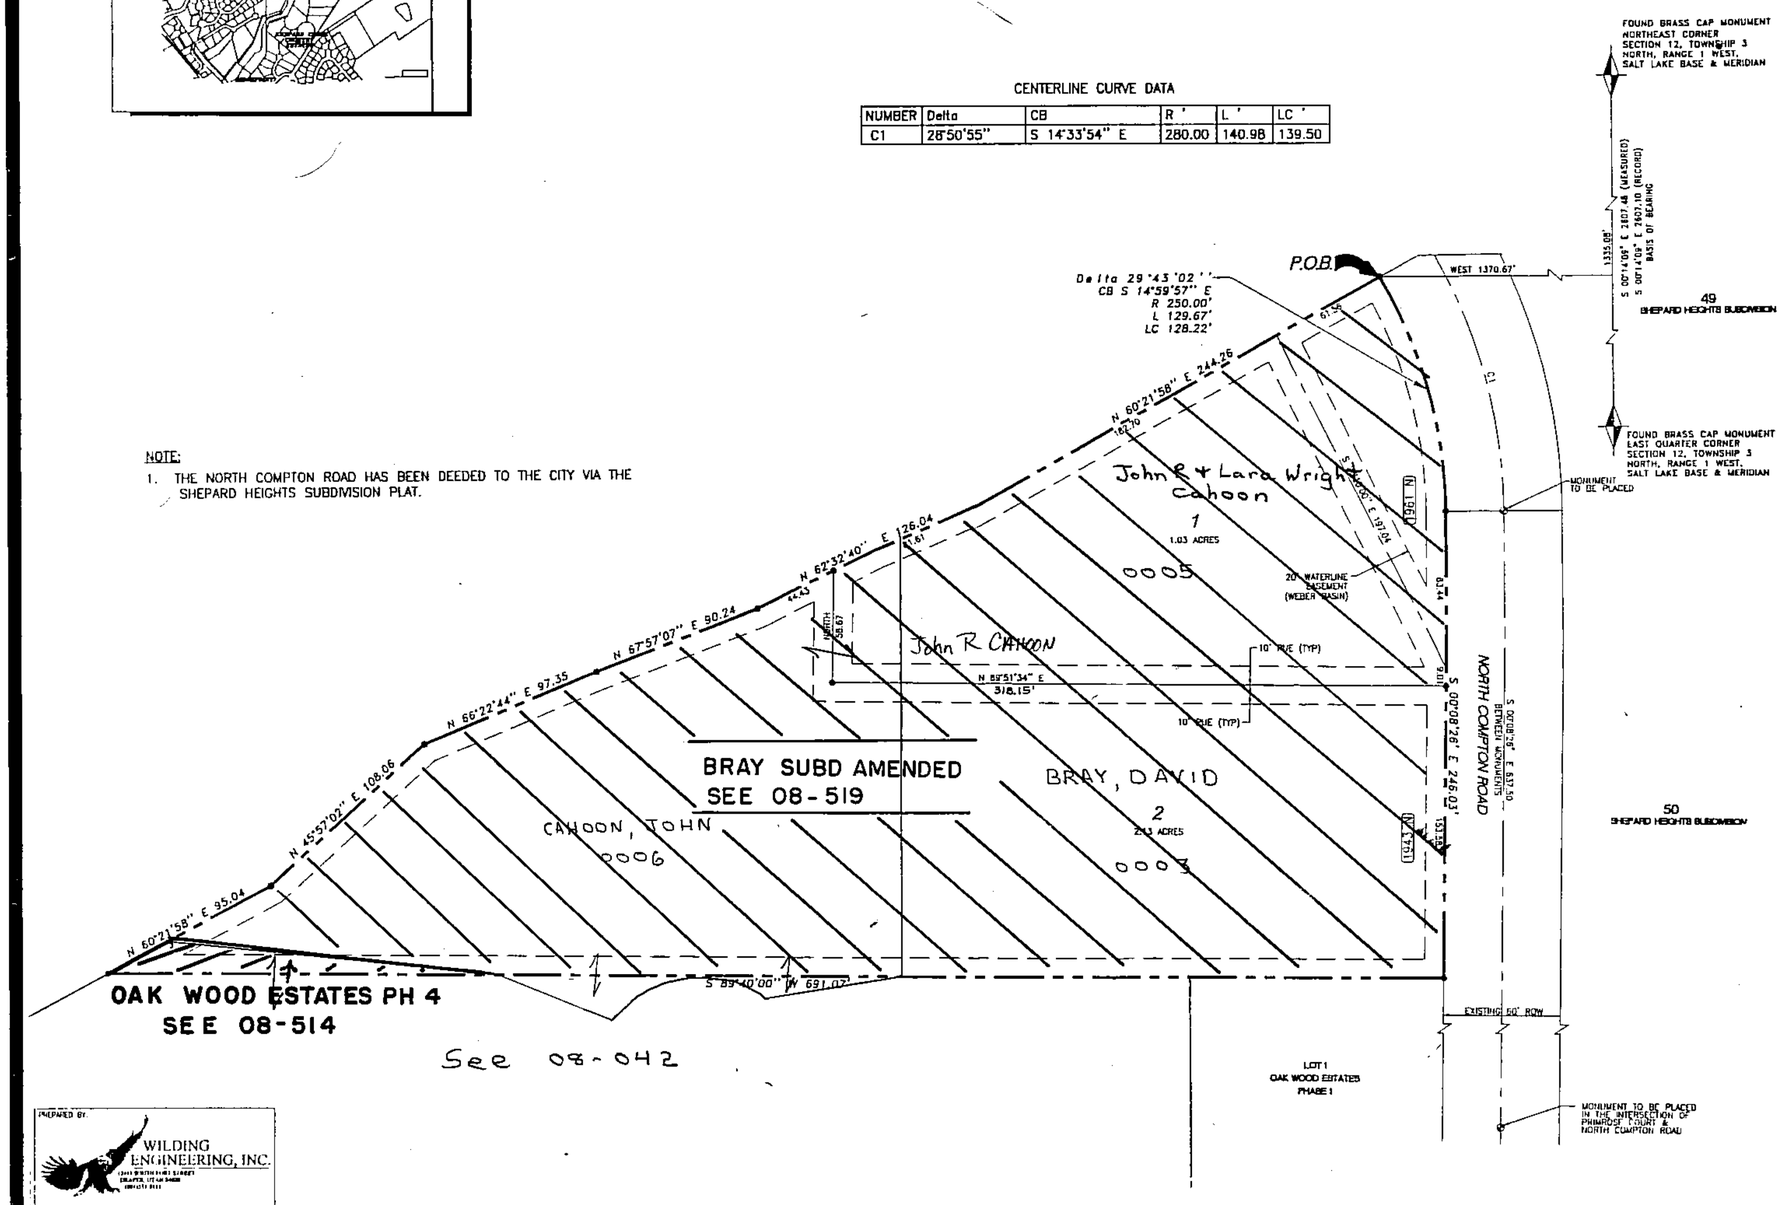

PREPARED BY:
WILDING ENGINEERING, INC.

SUBDIVISION: BRAY SUBDIVISION

LOTS: 1-2

CITY: FARMINGTON

SW¼ OF NE ¼ SEC 12 T3N R1W
SALT LAKE MERIDIAN
DAVIS COUNTY, UTAH

R 7*1*99