ANGELS VIEW SUBDIVISION

A PART OF THE N.W. 1/4 OF SECTION 4, T.3N., R.1W., S.L.B. & M.
KAYSVILLE CITY, DAVIS COUNTY, UTAH

PREFIX 08-301
LAST #

N

SCALE: 1" = 40'

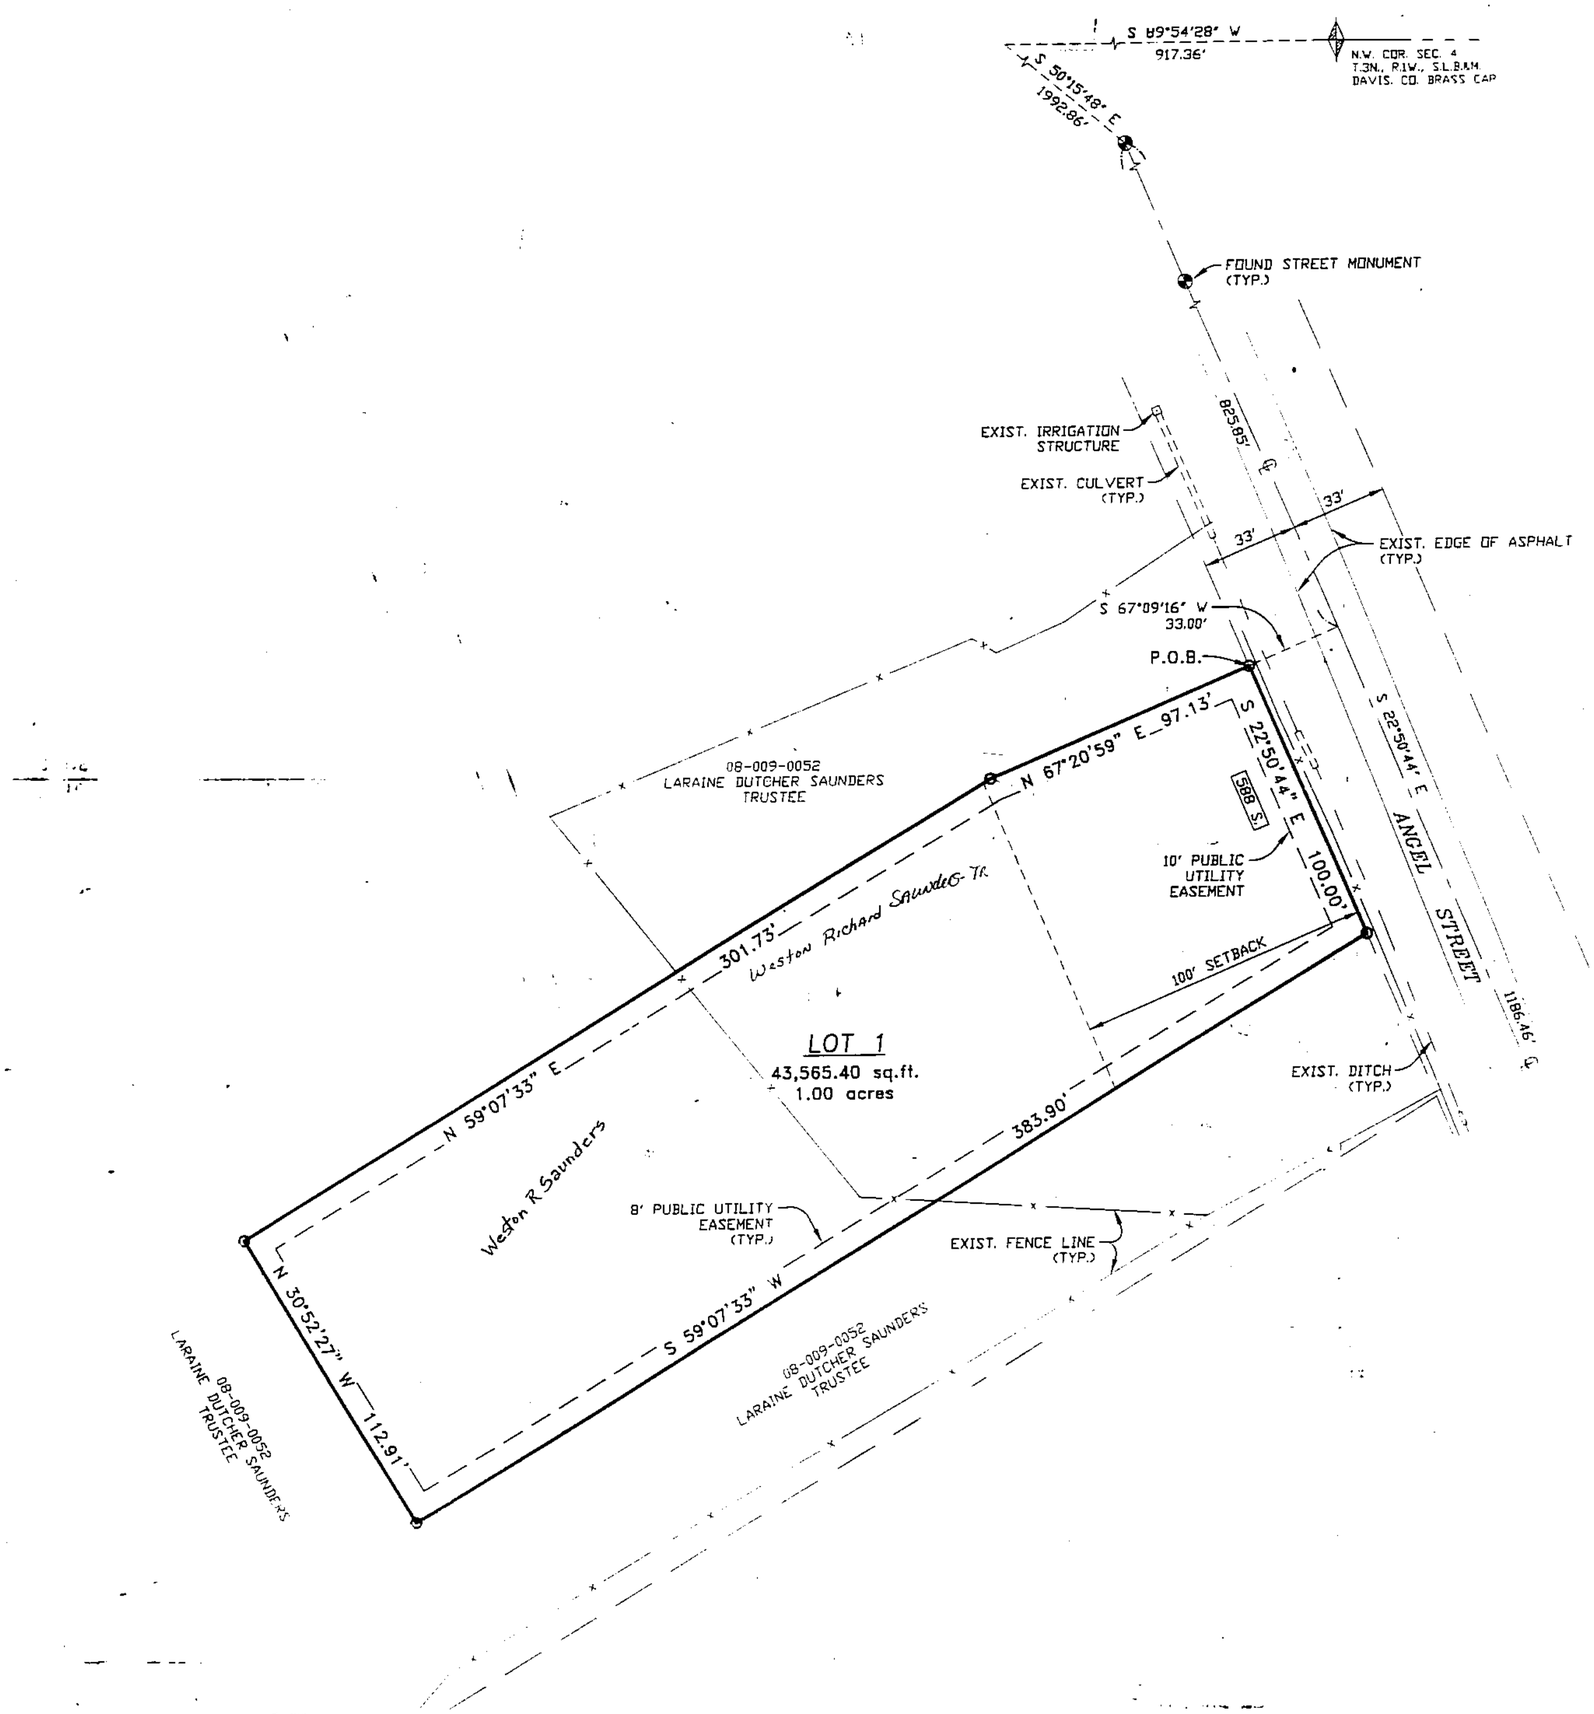

O = 5/8"ø x 24" LENGTH REBAR
WITH CAP STAMPED 167594
TO BE SET

LANDMARK SURVEYING AND ENGINEERING, INC.
A COMPLETE LAND DEVELOPMENT SERVICE
4646 S. 3500 W. #A-3, ROY, UTAH 84067
PHONE 801-731-4075

DEVELOPMENT: ANGELS VIEW SUBDIVISION

LOT: 1

CITY: KAYSVILLE

NW 1/4 SEC. 4, T.3N., R. 1W.

S.L.M. DAVIS COUNTY, UTAH

FILE # 3766
R 11-18-02

301

08