Hess Farm Estates No. 1, 1st Amendment

Amending Lots 26 and 27 Hess Farm Estates No. 1

A part of the North 1/2 of Section 11, T3N, R1W, SLB&M, U.S. Survey
Kaysville City, Davis County, Utah

PREFIX 08-460
LAST # 0027

N

SCALE: 1" = 30'

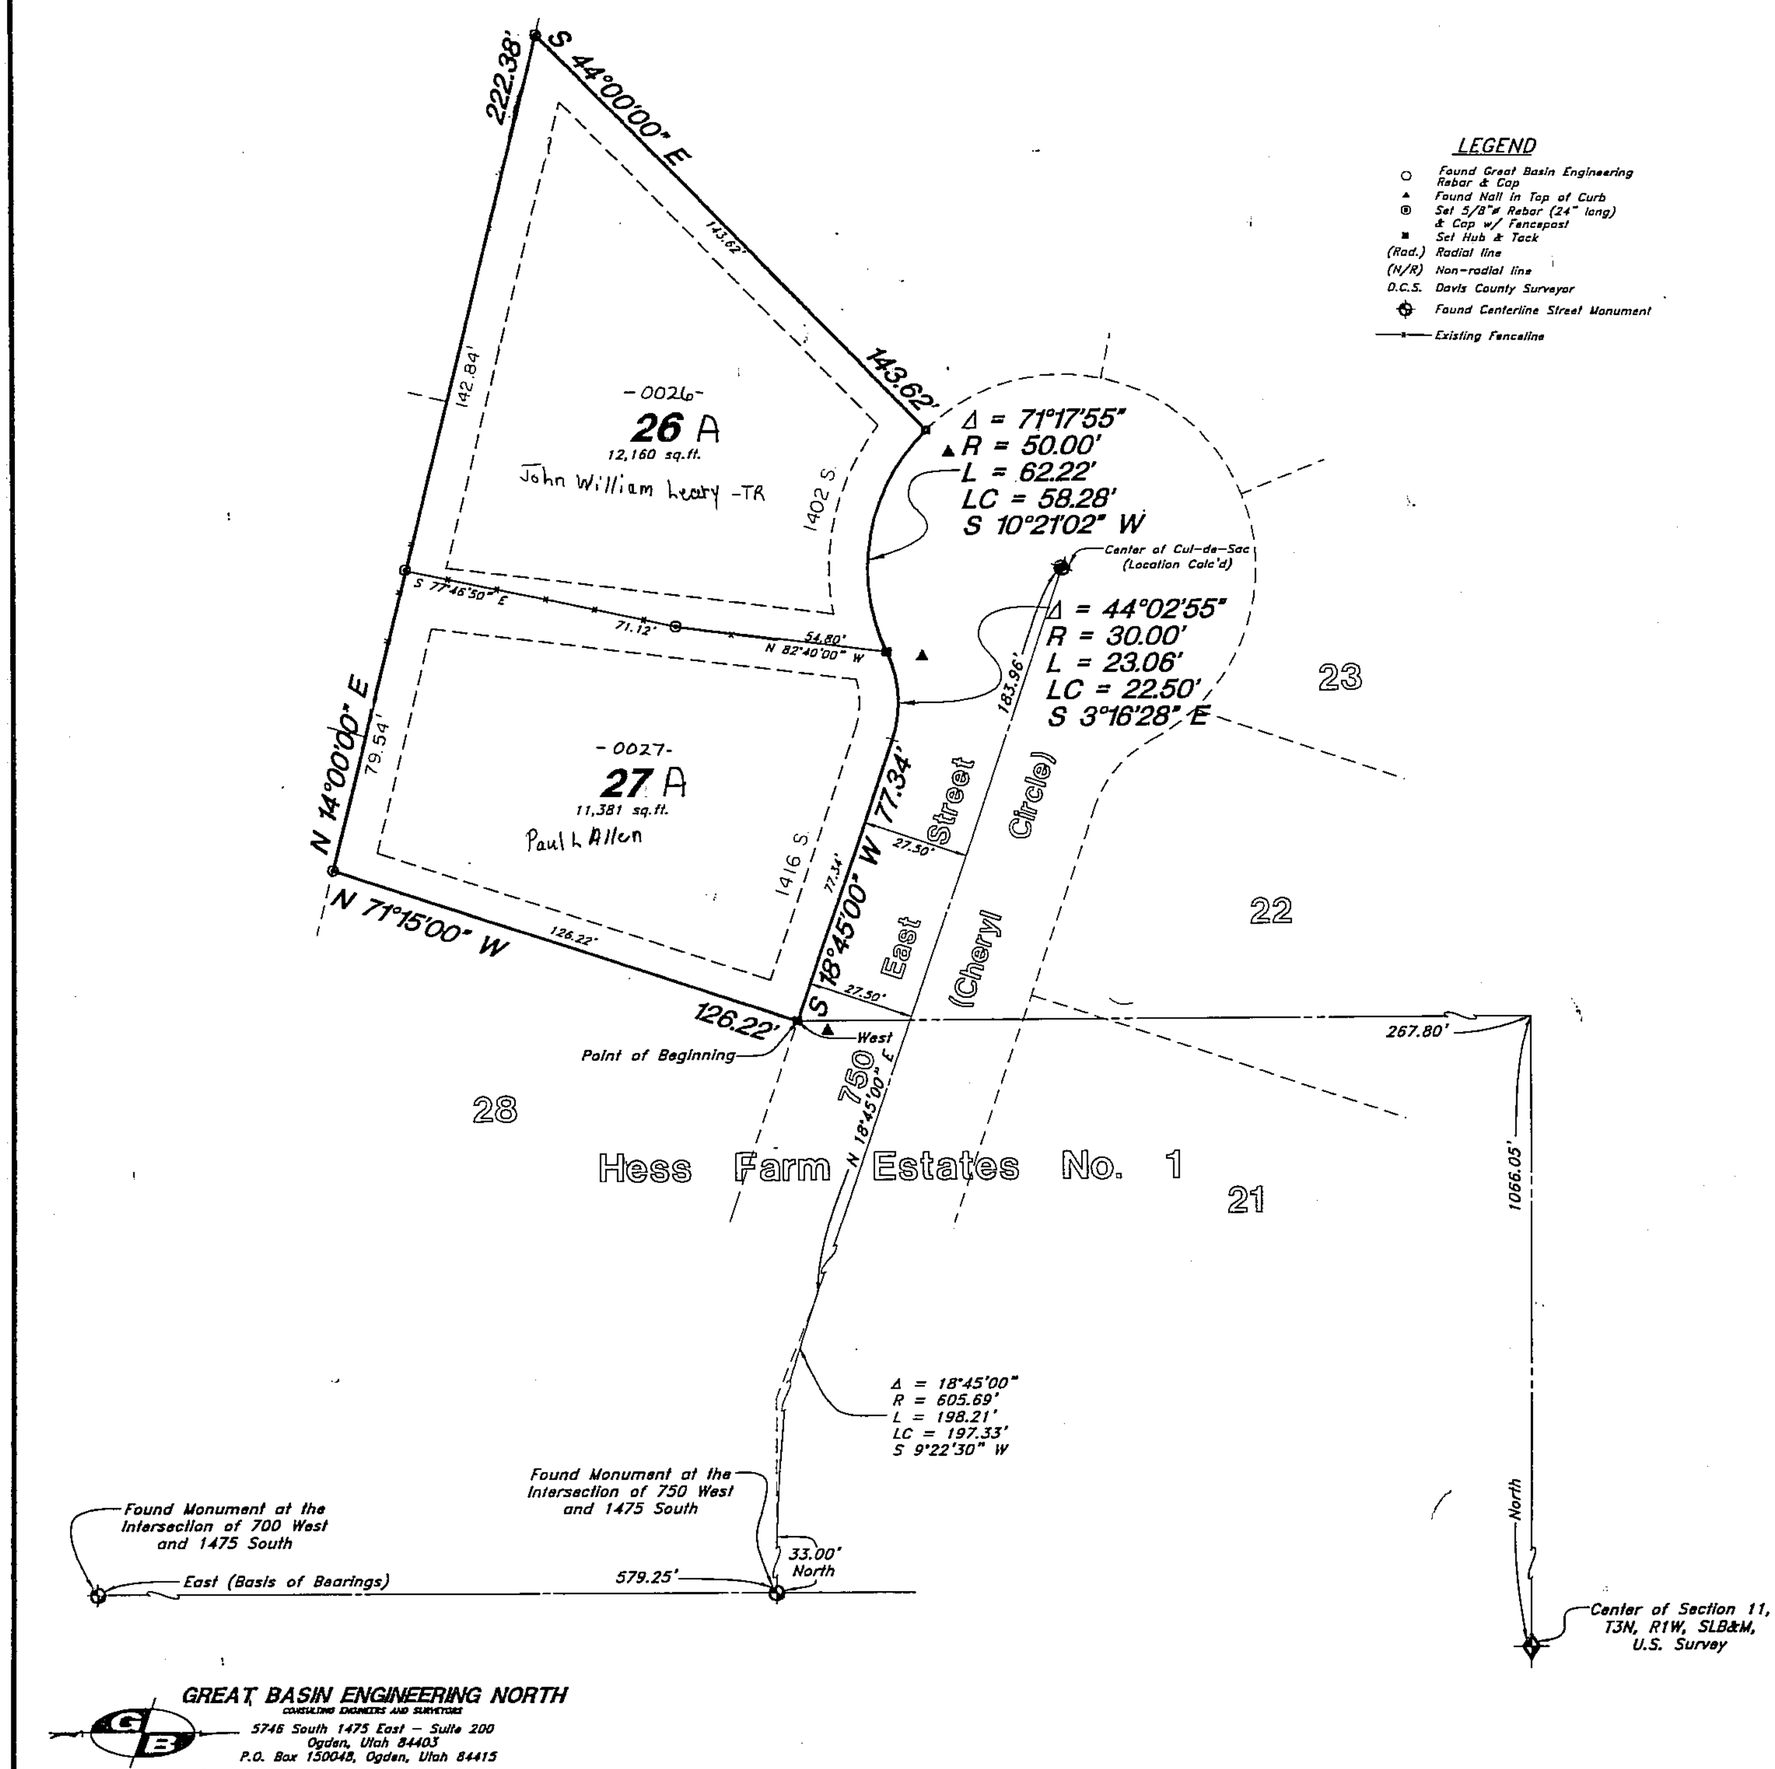

GREAT BASIN ENGINEERING NORTH
CONSULTING ENGINEERS AND SURVEYORS
5746 South 1475 East – Suite 200
Ogden, Utah 84403
P.O. Box 150048, Ogden, Utah 84415

DEVELOPMENT: HESS FARM ESTATES NO.1, 1ST AMENDMENT
CITY: KAYSVILLE LOTS: 26A THRU 27A

N1/2 SEC. 11, T.3N, R.1W
LT 26&27 HESS FARM EST. NO. 1
S.L.M. DAVIS COUNTY, UTAH

FILE # 4944
R 07-09-09

460

08